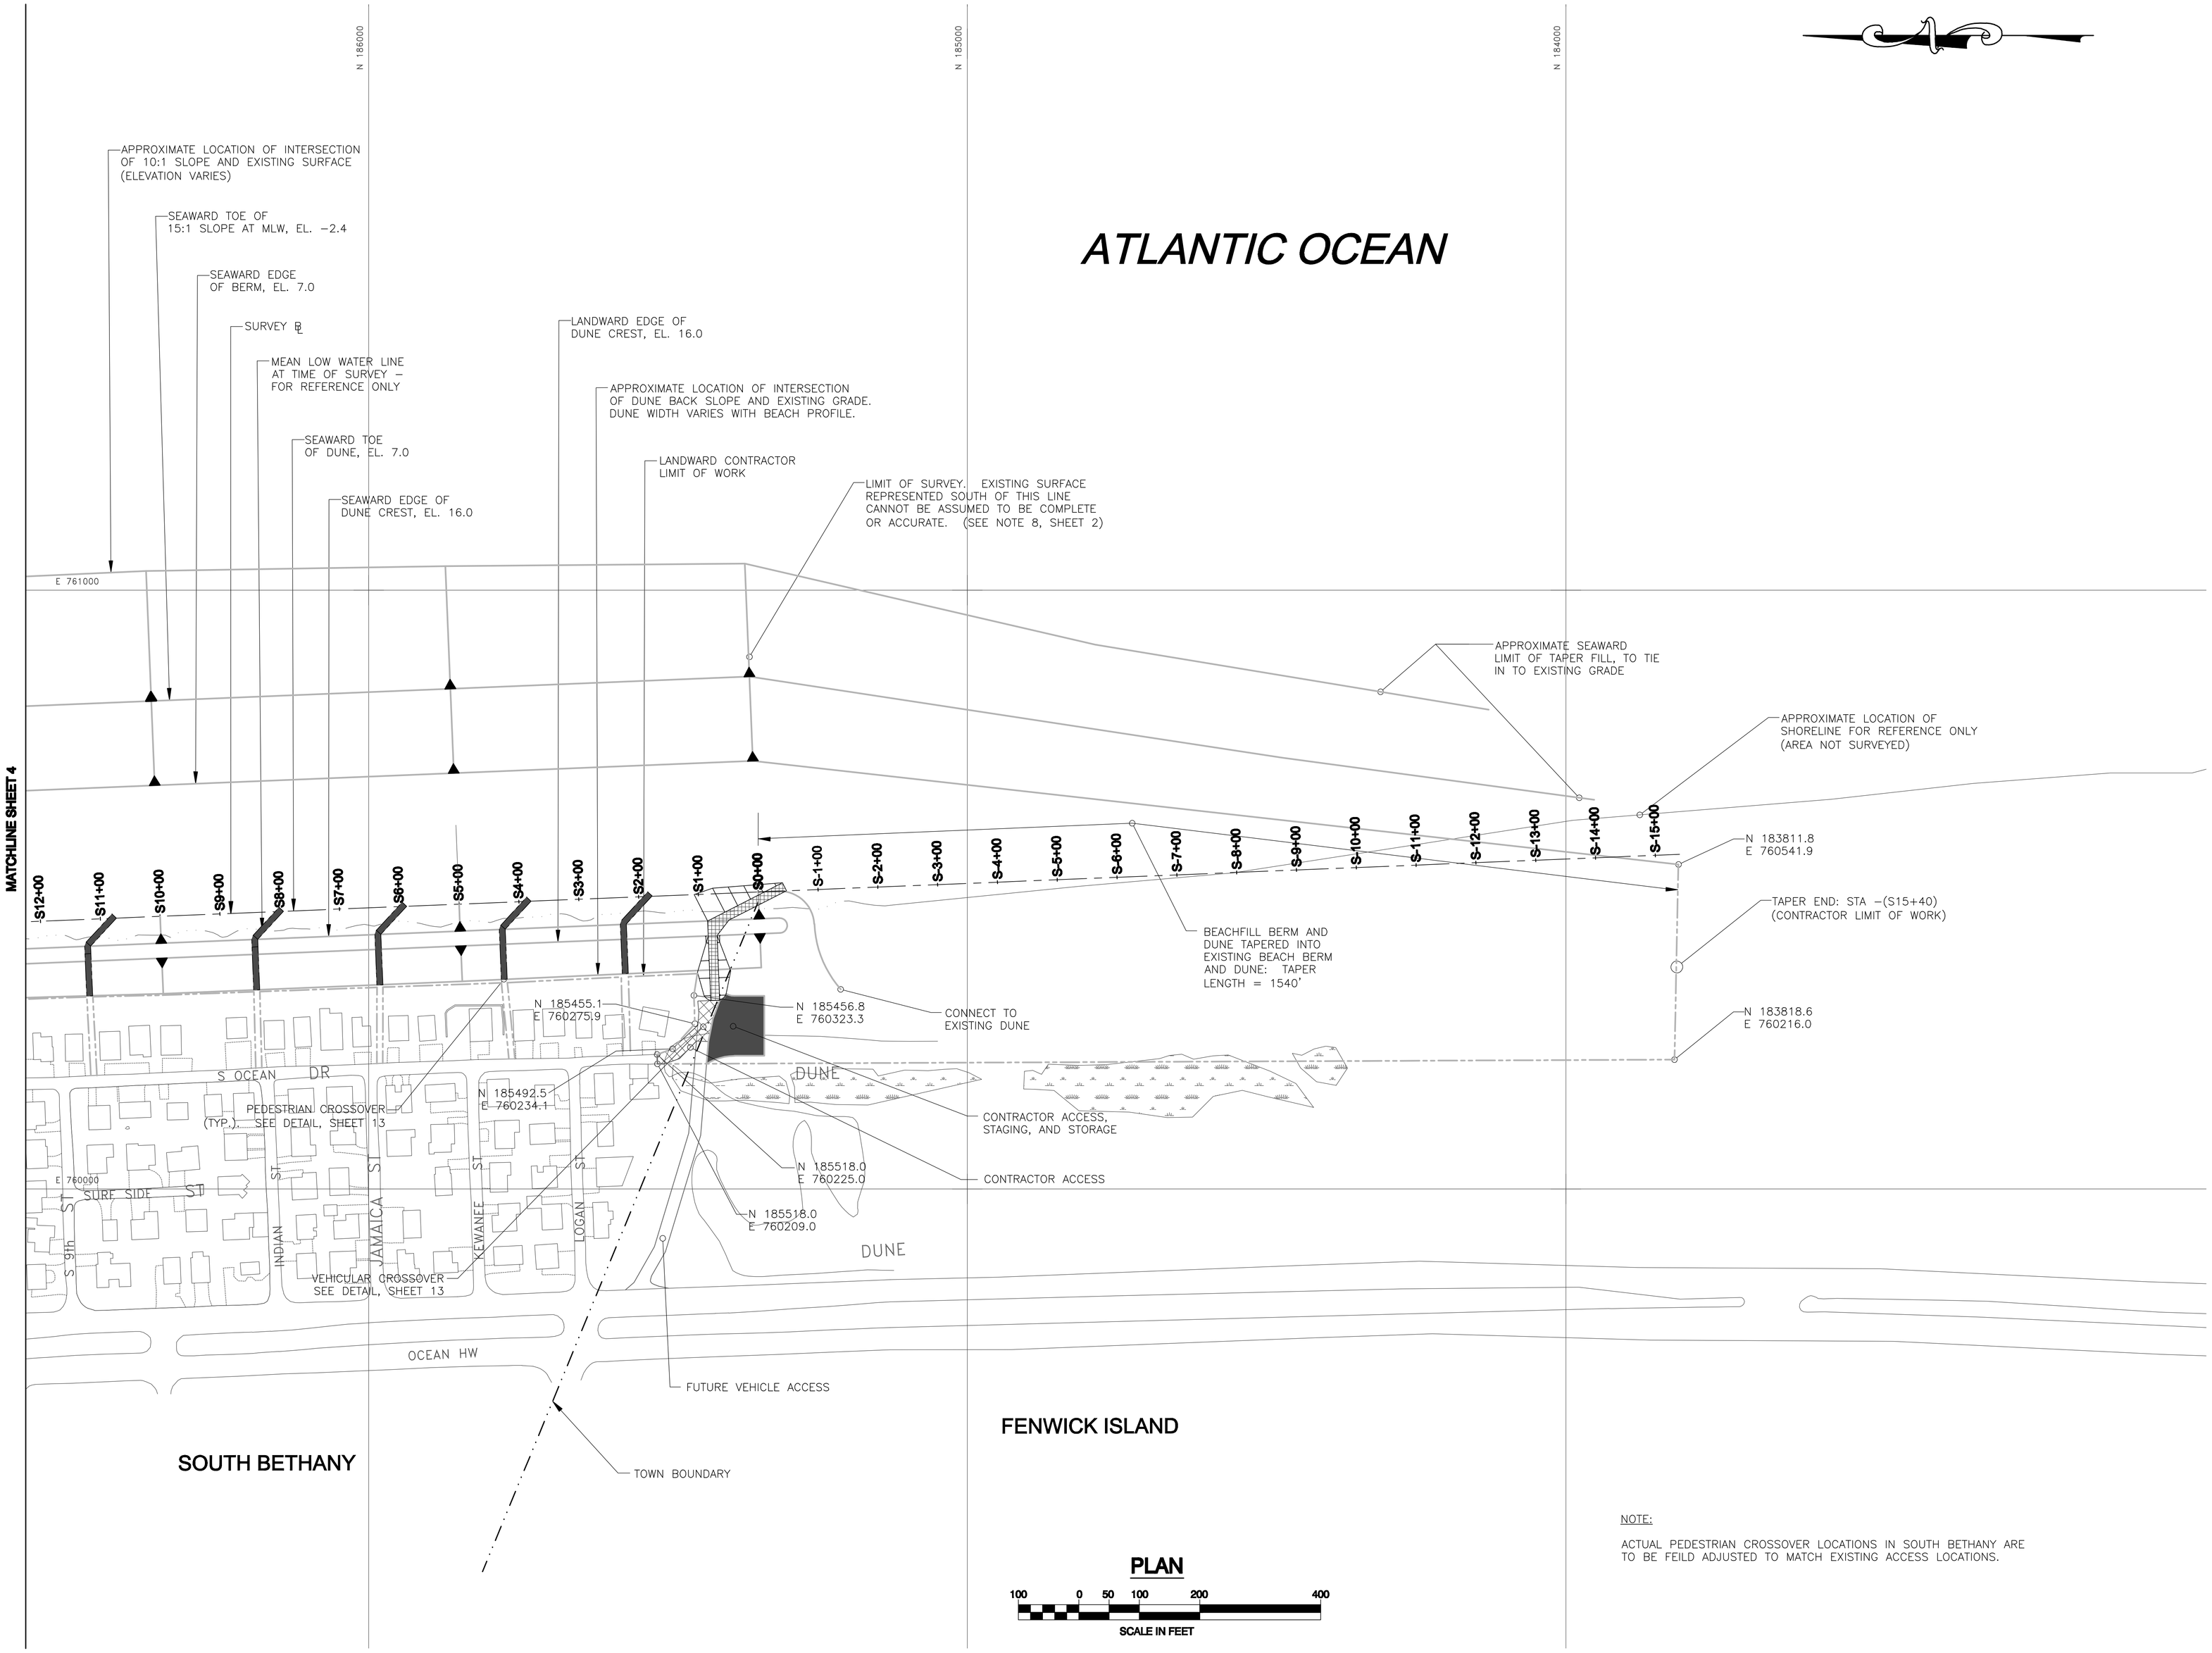

NOTE:

ACTUAL PEDESTRIAN CROSSOVER LOCATIONS IN SOUTH BETHANY ARE TO BE FEILD ADJUSTED TO MATCH EXISTING ACCESS LOCATIONS.

US Army Corps of Engineers
Philadelphia District

Mark	Description	Date	Appr.	Mark	Description	Date	Appr.

Designed by: TEH
Dwn by: PGS
Ckd by: GFM
Reviewed by: GFM
Submitted by:
Chief, Design Branch

Date: DEC-1-2006
Rev. 1
Solicitation No.: IFB W912BU-07-B-XXXX
Drawing code: 000CLP06
File name: BEnvisionREplan.dwg
Plot date:
Plot scale: AS SHOWN

U.S. ARMY ENGINEER DIVISION
CORPS OF ENGINEERS
PHILADELPHIA, PENNSYLVANIA

BETHANY BEACH / SOUTH BETHANY
SUSSEX COUNTY, DELAWARE
BEACHFILL

PLAN – SOUTH BETHANY
STA S0+00 TO STA S11+75

Sheet reference number:
63032
Sheet 3 of 20